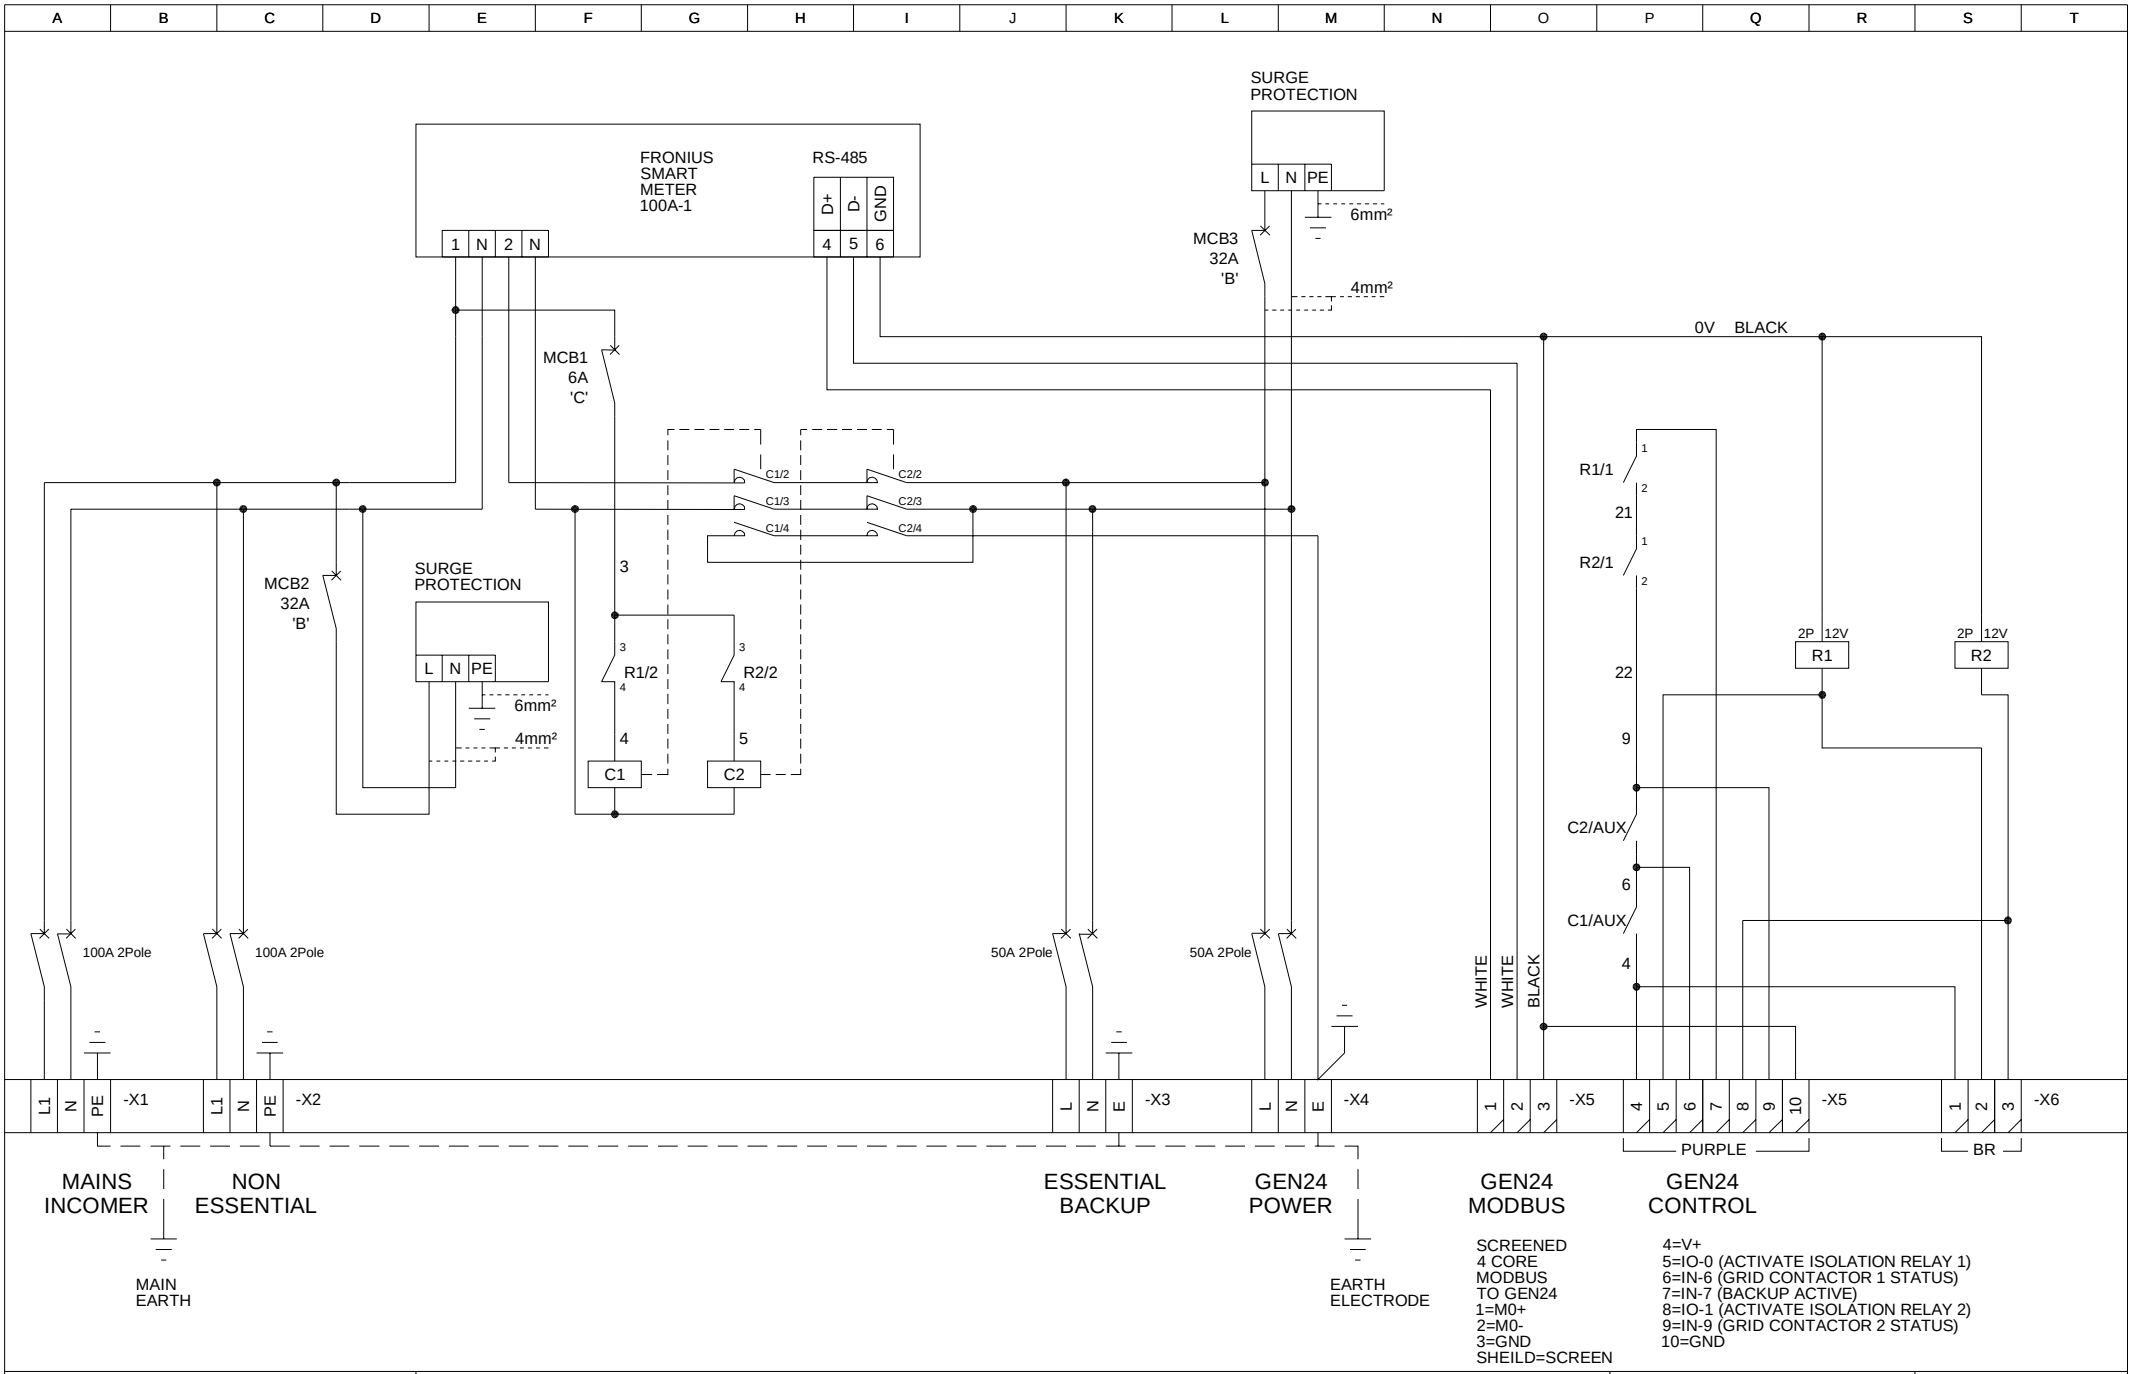


| | | | |
|---|---|---|---|
| WESTMINSTER CONTROLS LIMITED<br>AUTOMATIC CONTROL AND<br>BUILDING MANAGEMENT SYSTEMS | PROJECT: SOLAR PV 1PH FOR DISTRIBUTION<br>TITLE: MCP01 | DRAWING No.<br>SOLAR PV1-4<br>ISSUE: 4 | PROJECT No.<br>WE16800<br>SHEET 2 OF 2 |